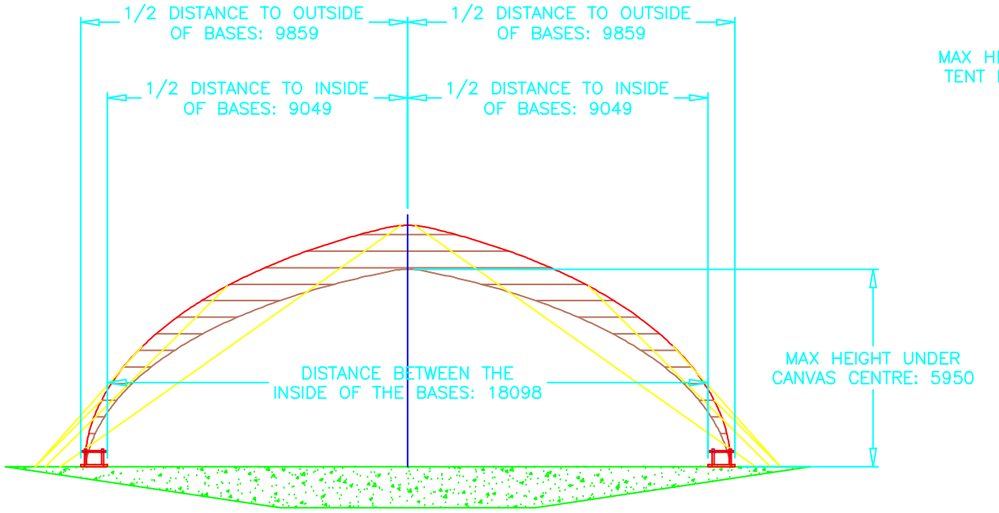

END VIEW
ESTIMATED STAY POSITIONS INDICATED

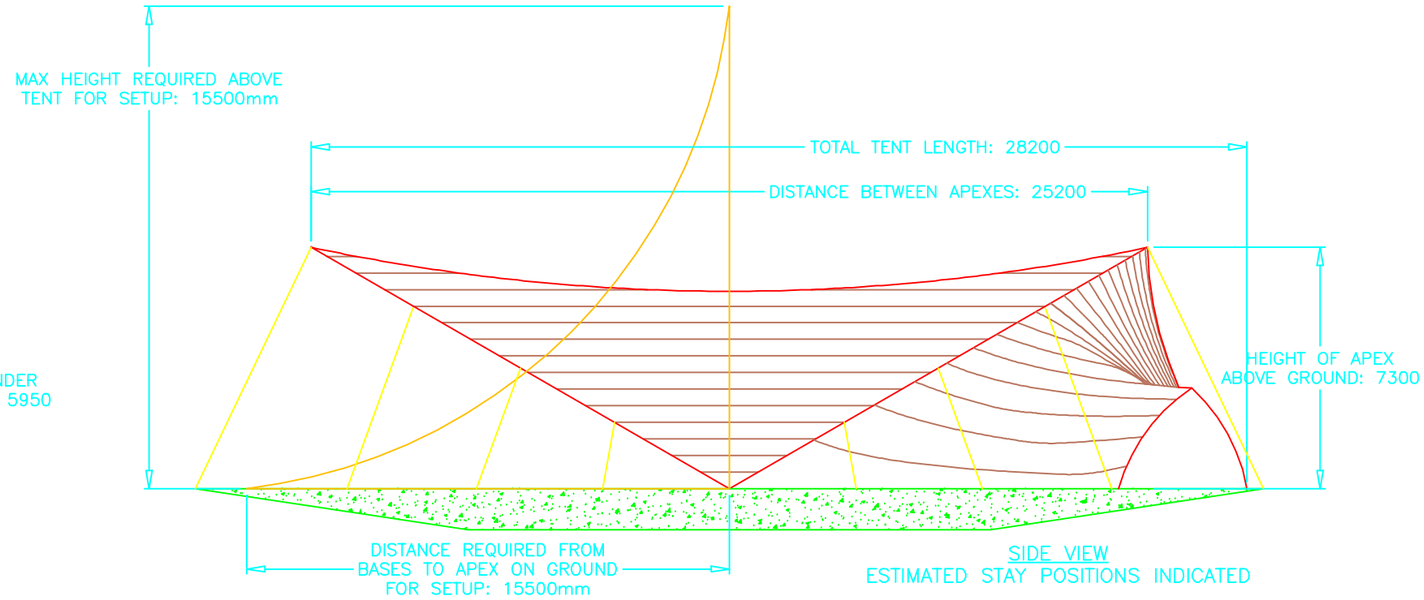

SIDE VIEW
ESTIMATED STAY POSITIONS INDICATED

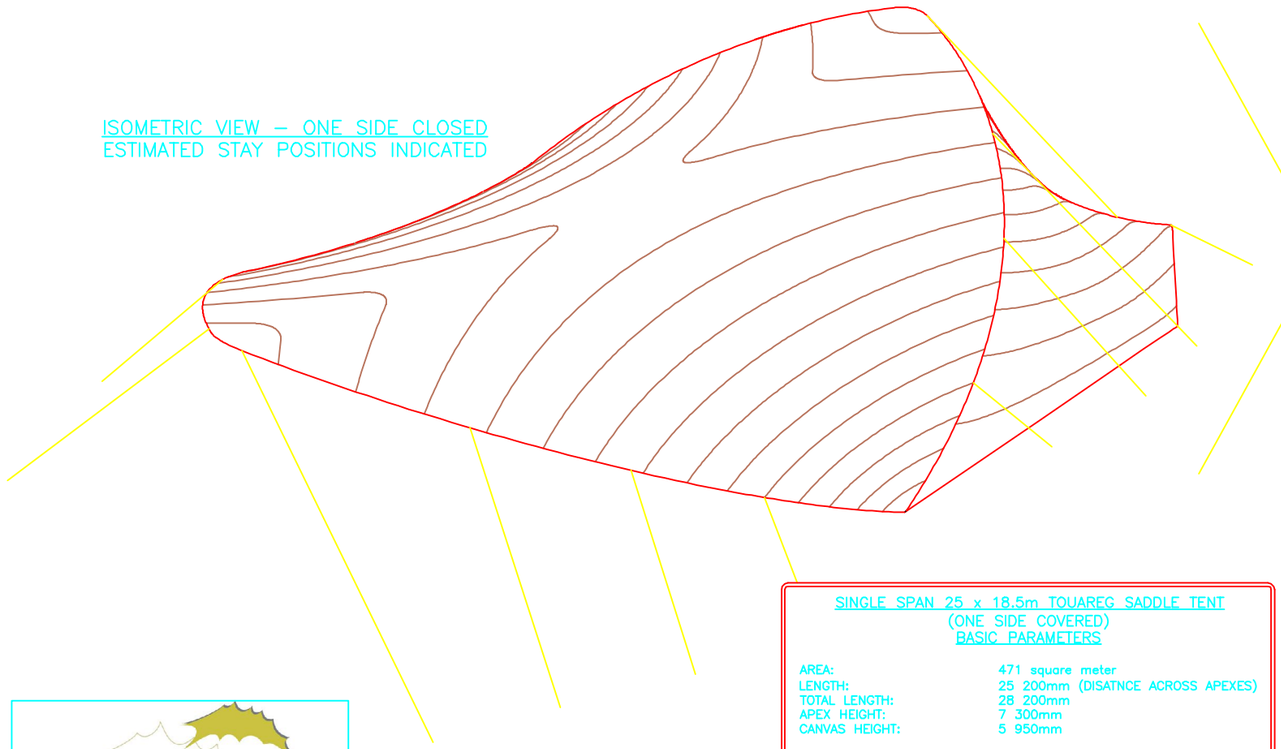

ISOMETRIC VIEW – ONE SIDE CLOSED
ESTIMATED STAY POSITIONS INDICATED

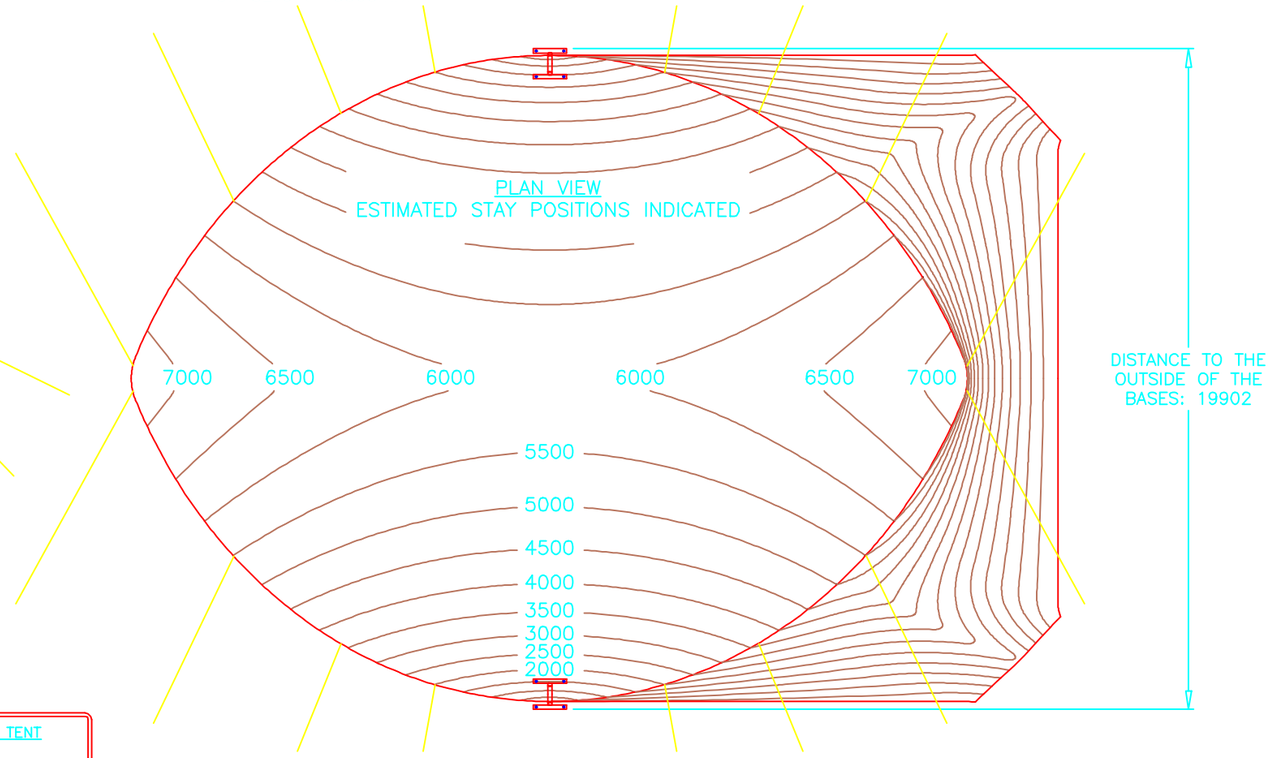

PLAN VIEW
ESTIMATED STAY POSITIONS INDICATED

SINGLE SPAN 25 x 18.5m TOUAREG SADDLE TENT
(ONE SIDE COVERED)
BASIC PARAMETERS

AREA:	471 square meter
LENGTH:	25 200mm (DISATNCE ACROSS APEXES)
TOTAL LENGTH:	28 200mm
APEX HEIGHT:	7 300mm
CANVAS HEIGHT:	5 950mm

CONTOUR LINES INDICATED HEIGHT ABOVE GROUND LEVEL

SINGLE SPAN 25 x 18.5m TOUAREG SADDLE TENT
CROWD CAPACITY

PEOPLE STANDING:	940 people
PEOPLE SEATED:	235 people

TOUAREG T.E.N.T.S

REV	DATE	REVISION	DRAWN	APPROVED
A	20-10-2011	PRELIMINARY ISSUE, NOT FOR CONSTRUCTION	ANDRE C	ANDRE C

DRAWN IN THIRD ANGLE PROJECTION

C12 INDUSTRIES

c12industries@gmail.com ph: +21 83 391 4534

THIS DRAWING IS THE PROPERTY OF C12 INDUSTRIES AND MUST NOT BE REPRODUCED OR USED FOR ANY PURPOSE, OTHER THAN IN CONJUNCTION WITH THE PROJECT OR DESIGN FOR WHICH IT WAS DRAWN, WITHOUT C12 INDUSTRIES PRIOR WRITTEN CONSENT.

DO NOT SCALE DRAWING
ALL DIMENSIONS IN mm
X ±0.5
.X ±0.1
.XX ±0.05
ANGLES ±0.5°
REFER SOUTHERN SPARS STANDARDS FOR MORE INFO

PART No / BAR CODE
—

PROJECT: 25 x 18m TOUAREG SADDLE TENT
DESCRIPTION: GENERAL LAYOUT
TENT STRUCTURE ONLY – ONE COVER

MATERIAL	N/A			
FINISH	N/A			
WEIGHT	0.000 kg	SCALE NTS	PRINT SIZE A3	SHEETS 1/1